ACADEMY JUNCTION PLAZA RETAIL STOREFRONTS

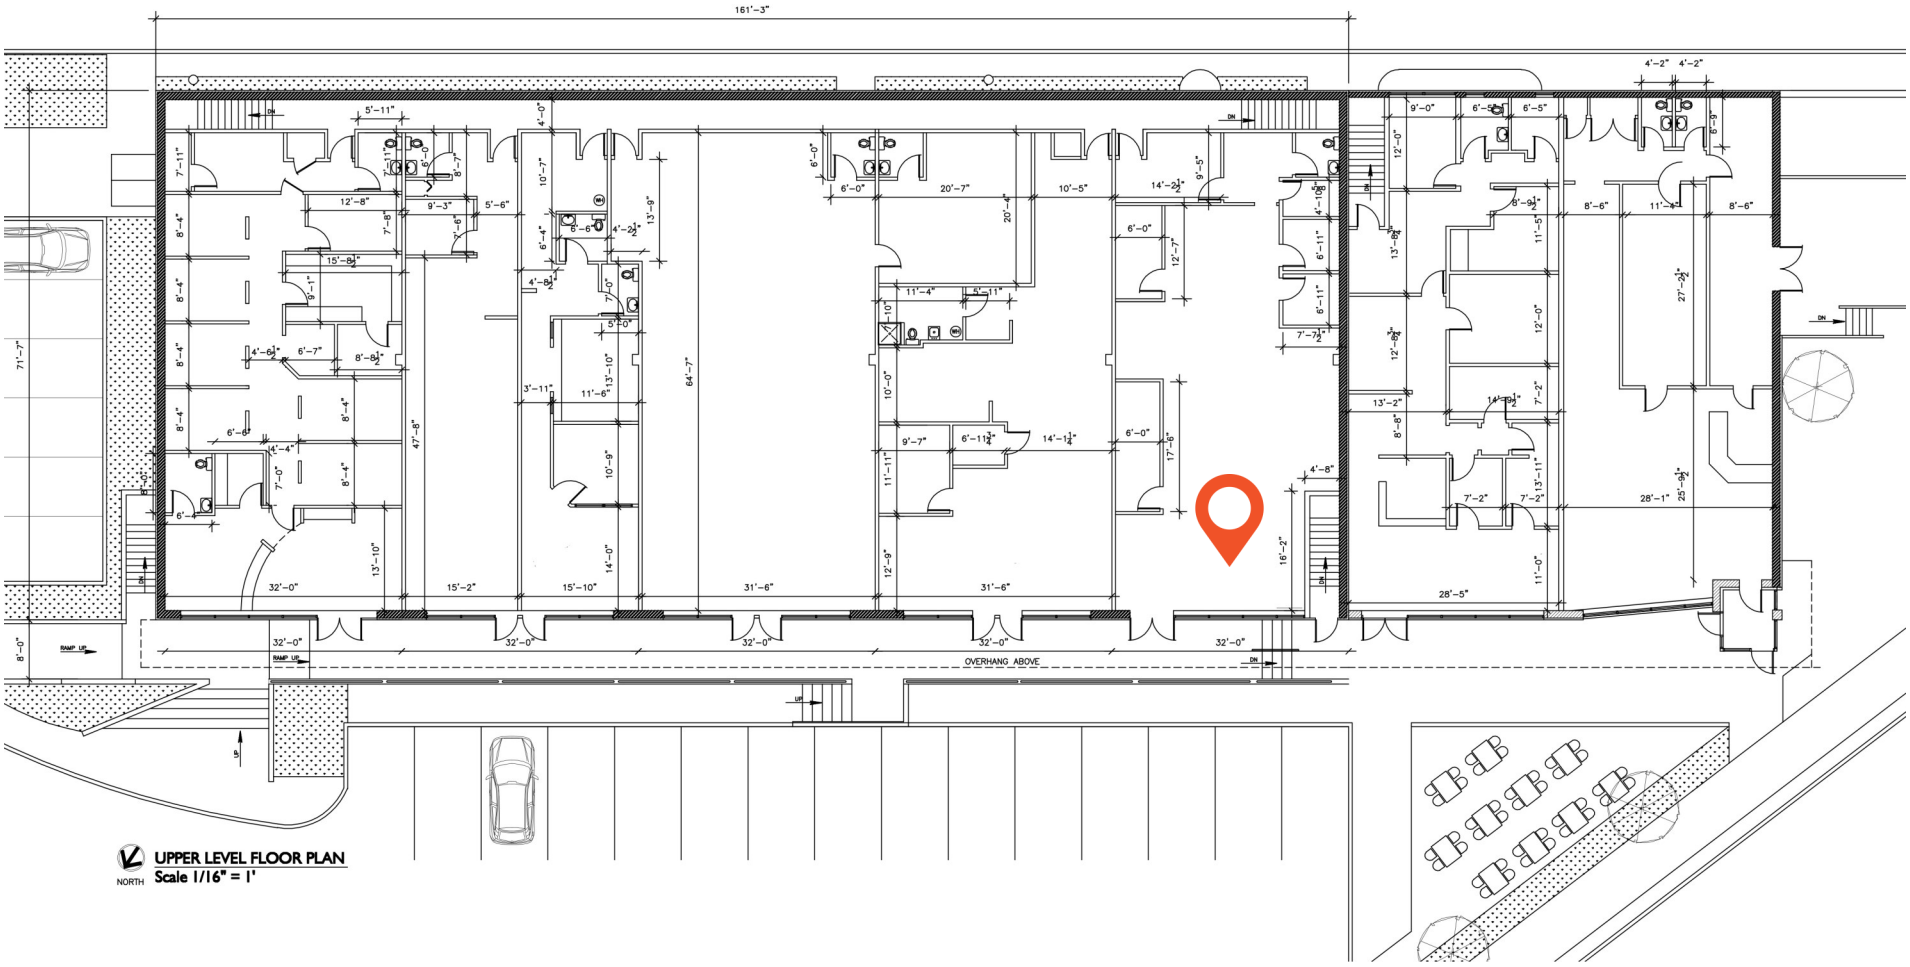

NORTH **UPPER LEVEL FLOOR PLAN**
Scale 1/16" = 1'

AJ PROPERTIES